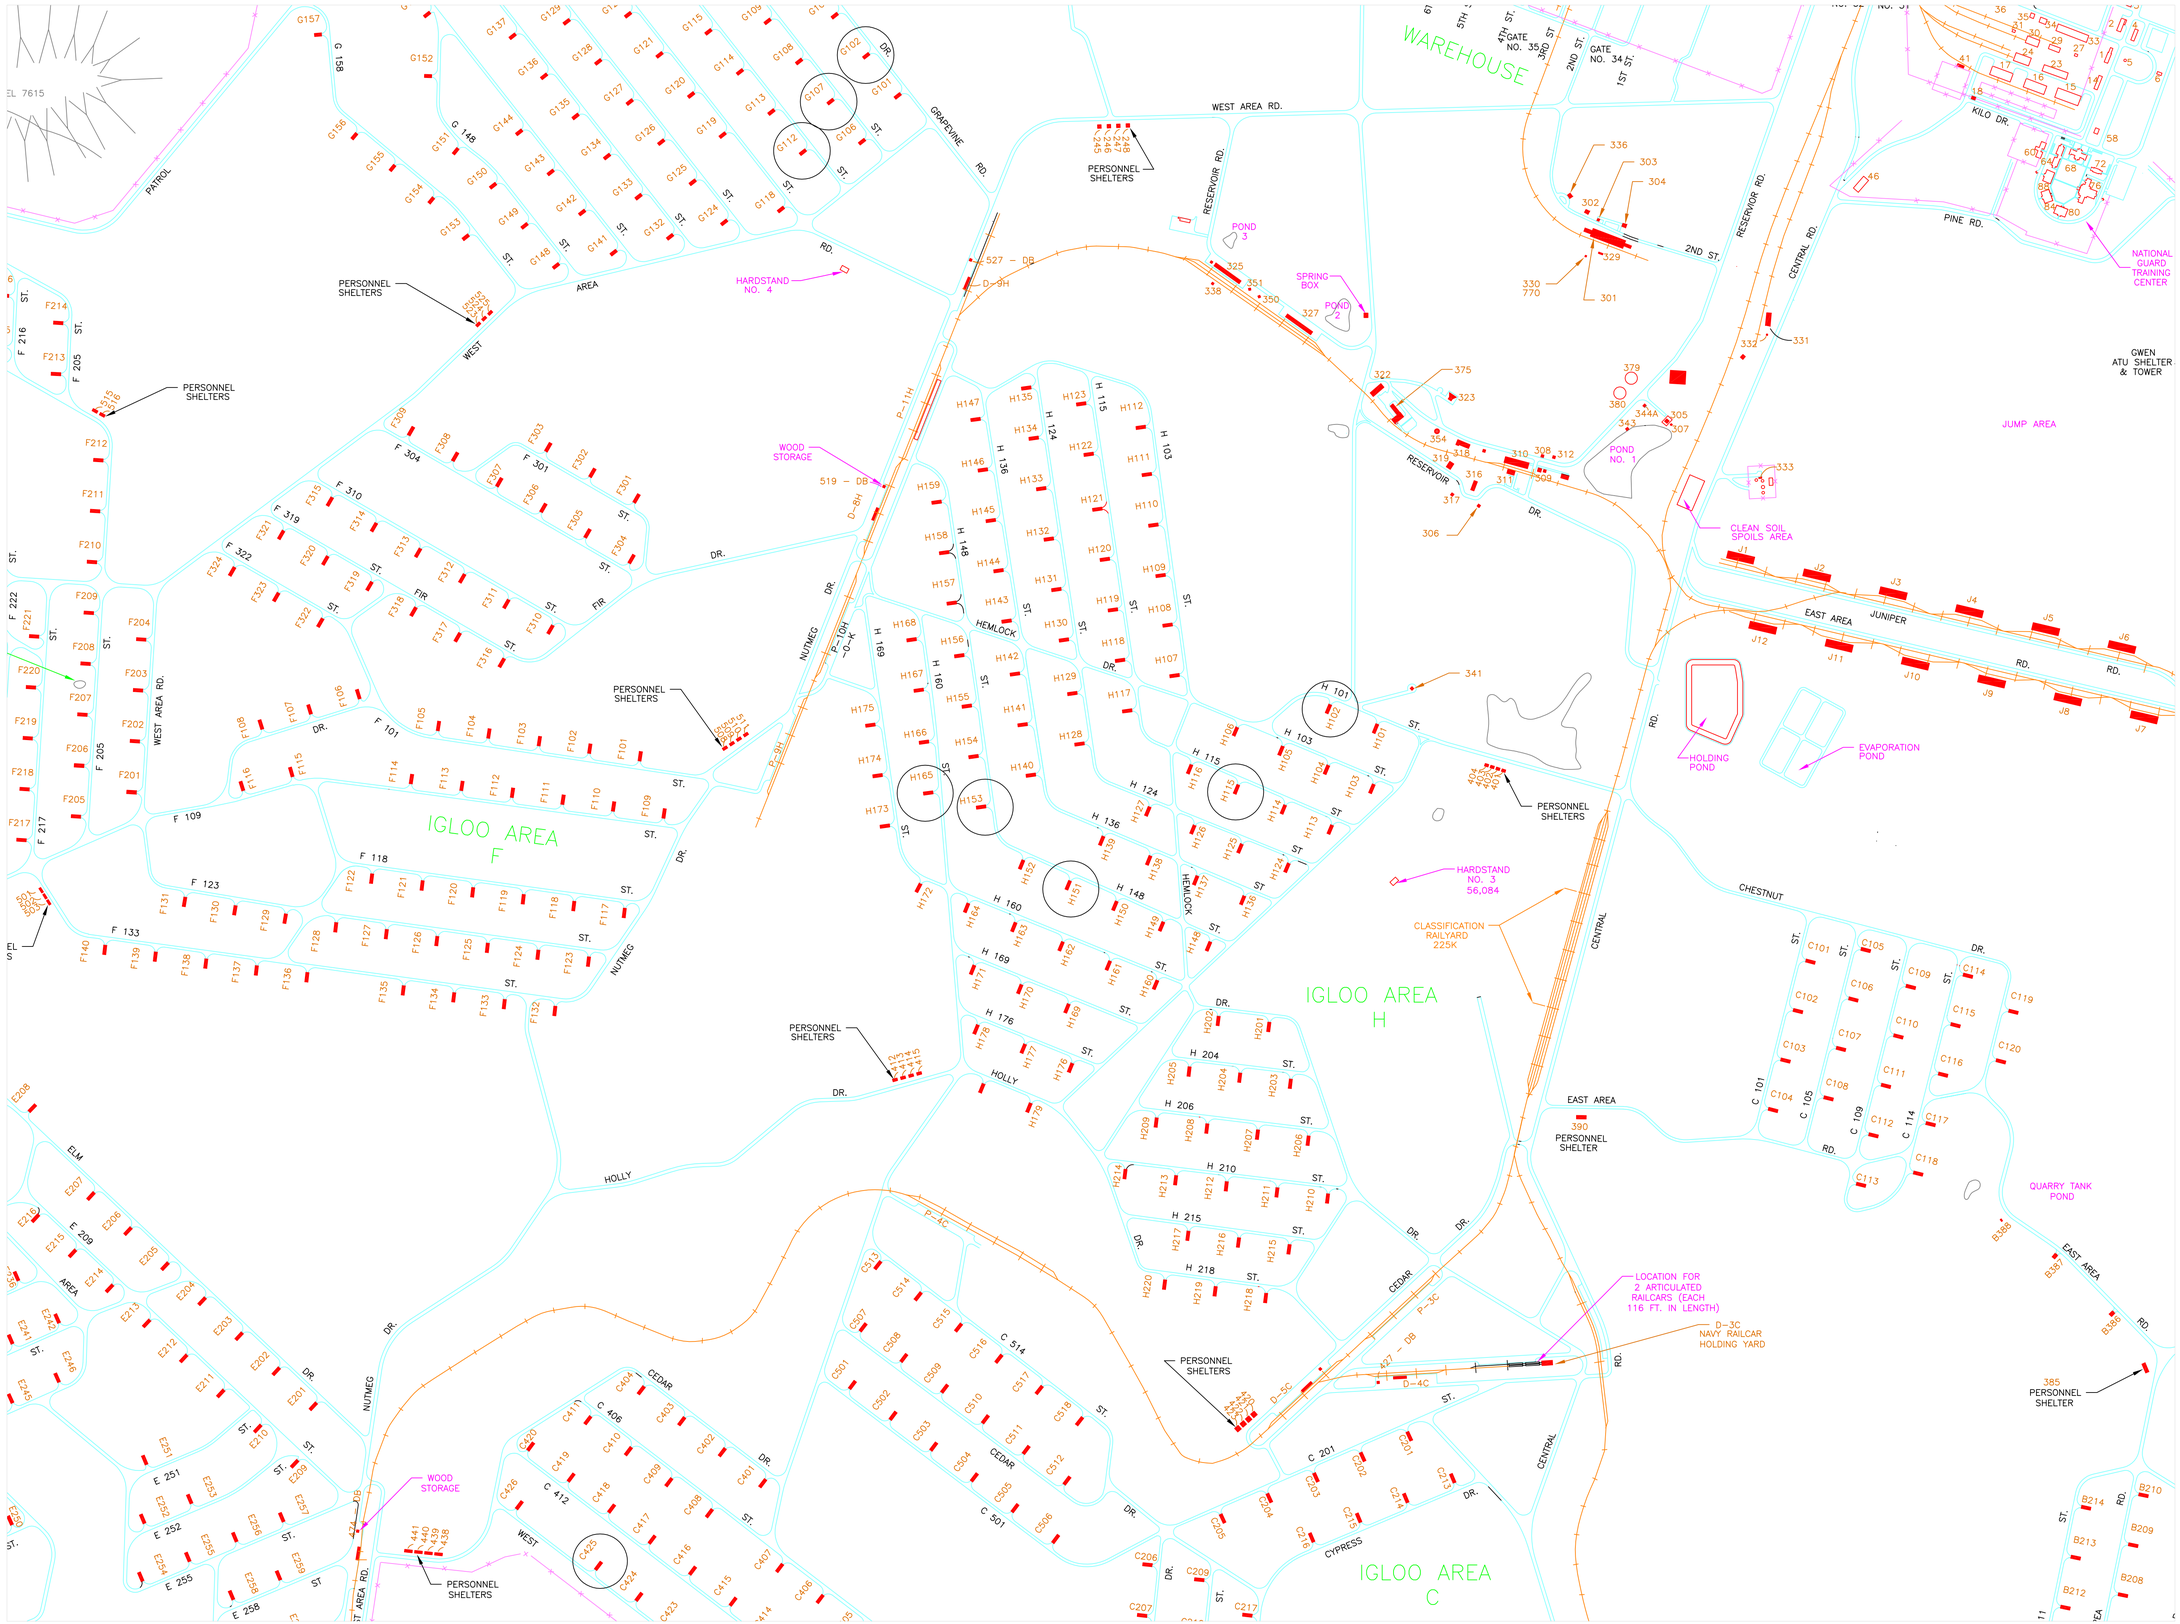

REVISION:
REVISION:
REVISION:
REVISION:
REVISION:

PROJECT SITE PLAN

H-102, H-115, H-151, H-153, H-165
C-425 AND G-102, G107, G-112
CAMP NAVAJO, BELLEMONT, ARIZONA

DESIGNER:
RICK VANDEWATER

CHECKED:

SHEET NO.

C1

SHEET 2 OF 5