Florence UTES

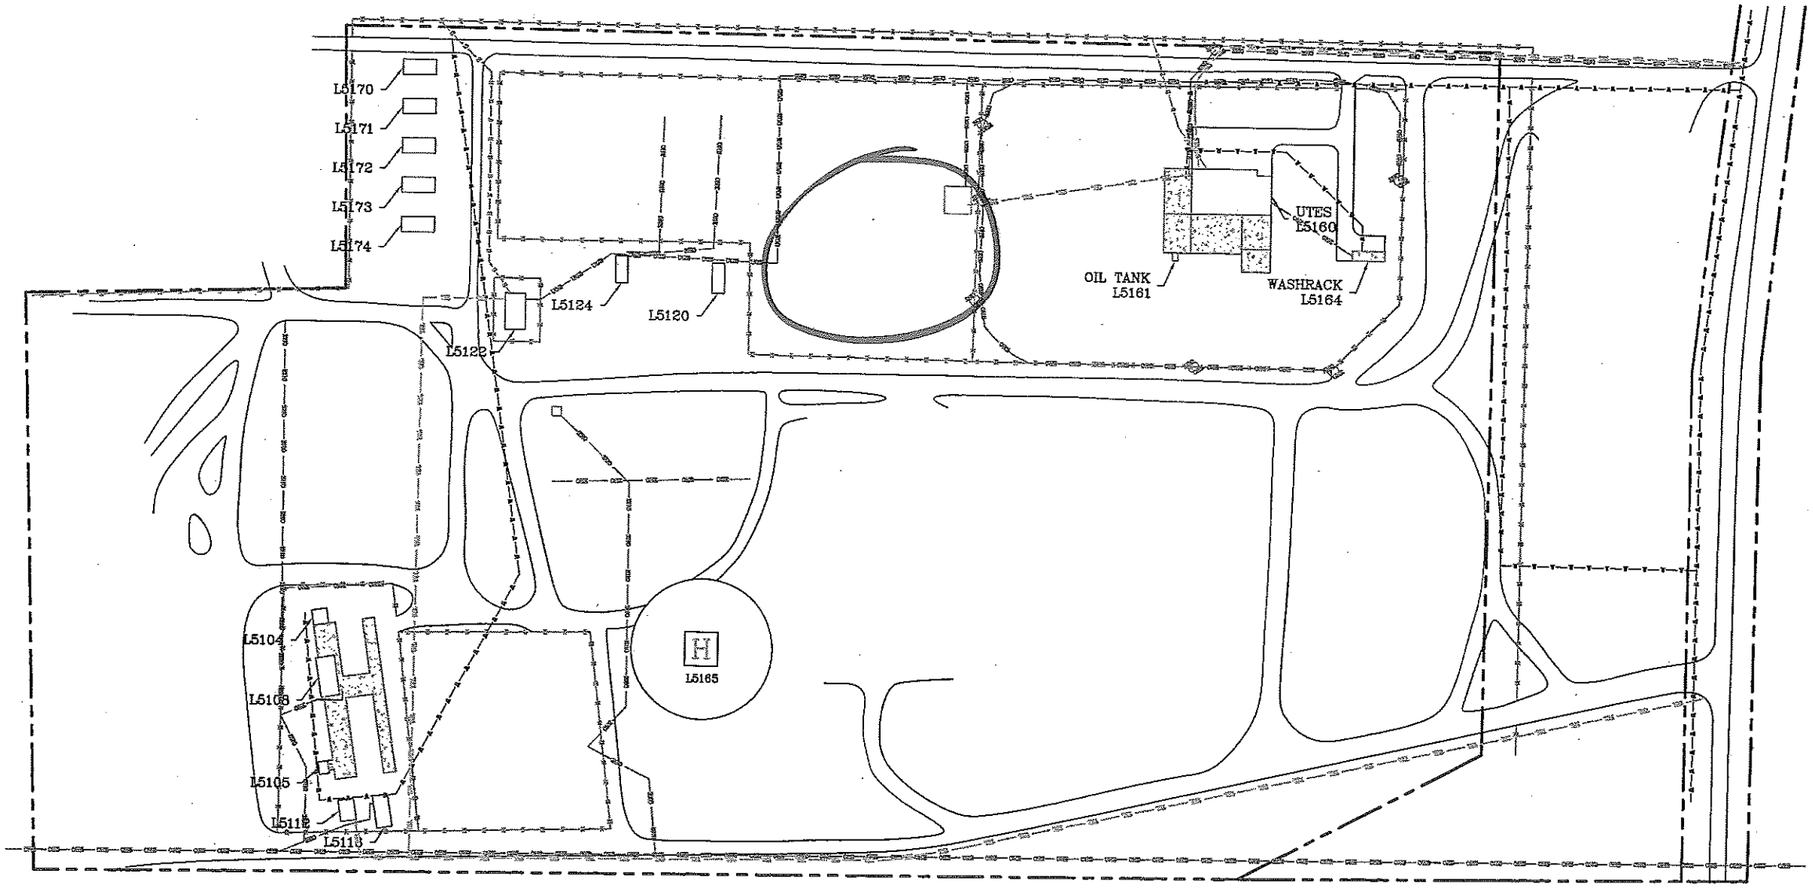

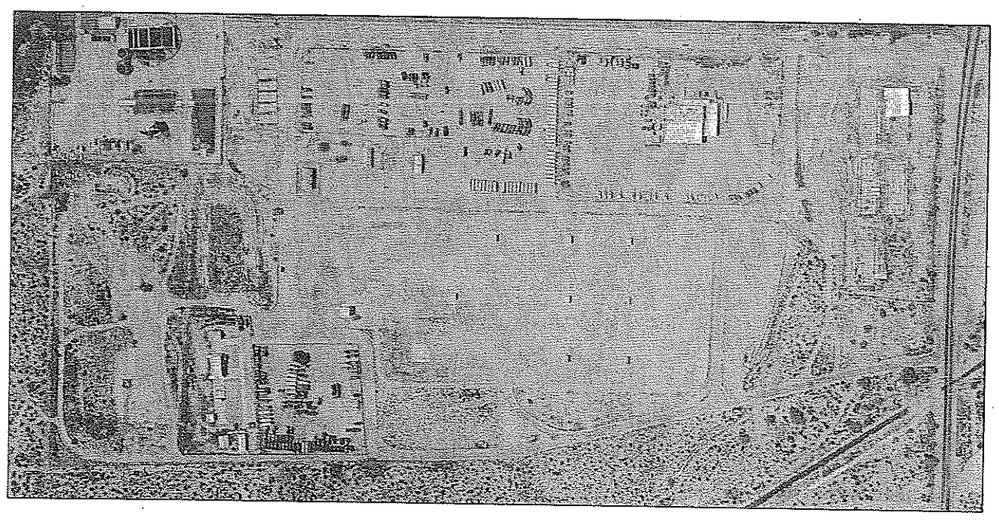

UTILITIES LEGEND

SEWER LINE	
WATER LINE	
GAS LINE	
OVERHEAD ELECTRIC	
UNDERGROUND ELECTRIC	
TELEPHONE LINE	

25 0 25 50 75 100 125 150

N

FLORENCE SITE PLAN

SCALE: 1" = 50'-0"

Revisions			
Rev. No.	Date	Description	Initial

Designed by:

Drawn by: Gentner, V.

Checked by:

Reviewed by:

ARIZONA ARMY NATIONAL GUARD
FLORENCE ARMORY
600 E. TRACK ROAD
FLORENCE, AZ 85232-9704

GENERAL SITE MAP

Scale: 1" = 50'-0"

Date:

Sheet reference number:

Facilities Management Office
5636 E McDowell Road
Phoenix, Arizona 85008-3495