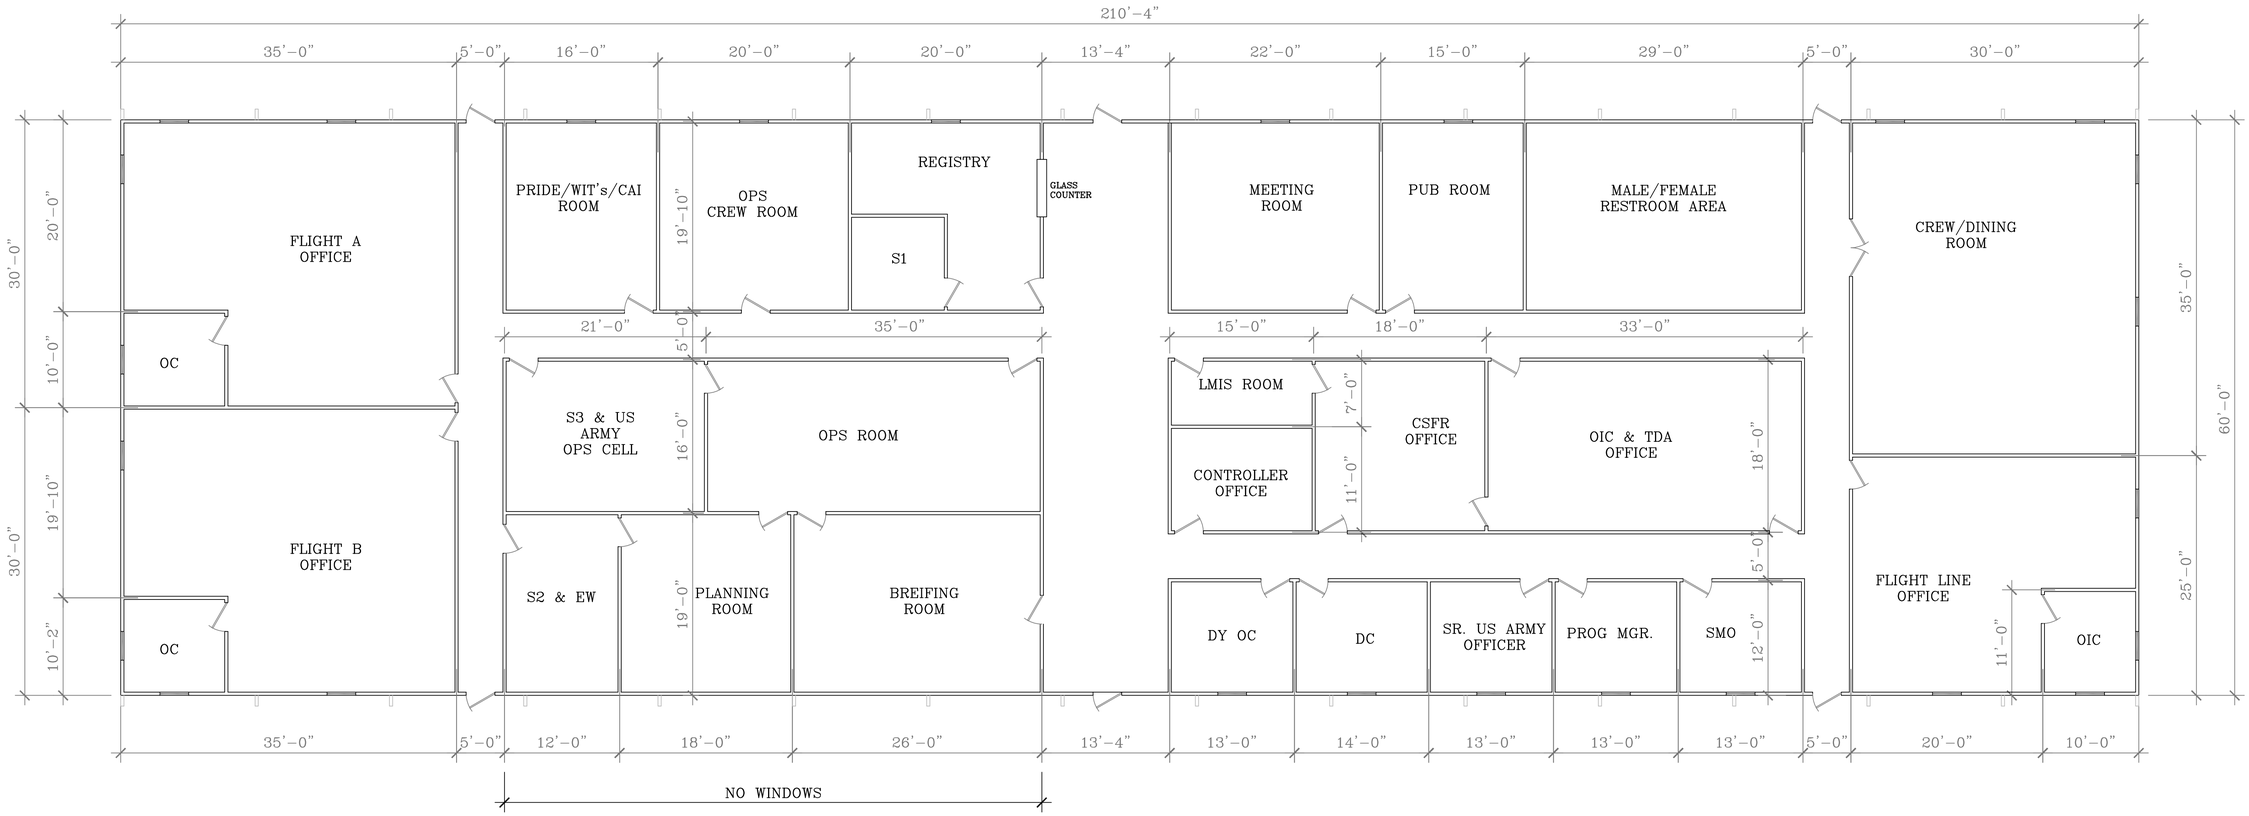

FAC# T4615 FLOOR PLAN

1/16"=1'-0"

CONCEPTUAL DESIGN

Revisions			
Rev. No.	Date	Descriptions	Initial

Designed by:

Drawn by: Centner, Viola

Checked by:

Reviewed by:

Approved by:

ARIZONA ARMY NATIONAL GUARD

SILVERBELL ARMY AVIATION HELIPORT
MARANA, AZ 85653-9598

FAC# T4615
CONCEPTUAL DESIGN

Scale: 1/16"=1'-0"

Date: 6-4-01

Project No: Master Plan

Sheet reference number: A-1

Facilities Management Office
5636 E. McDowell Road
Phoenix, Arizona 85008-3495
(602) 267-2764

Sheet 1 of 1

Shared on Autocad (G:)\Eng\Autocad\Armory Sites\Silverbell Armory\Singapore\FAC#T4615-A