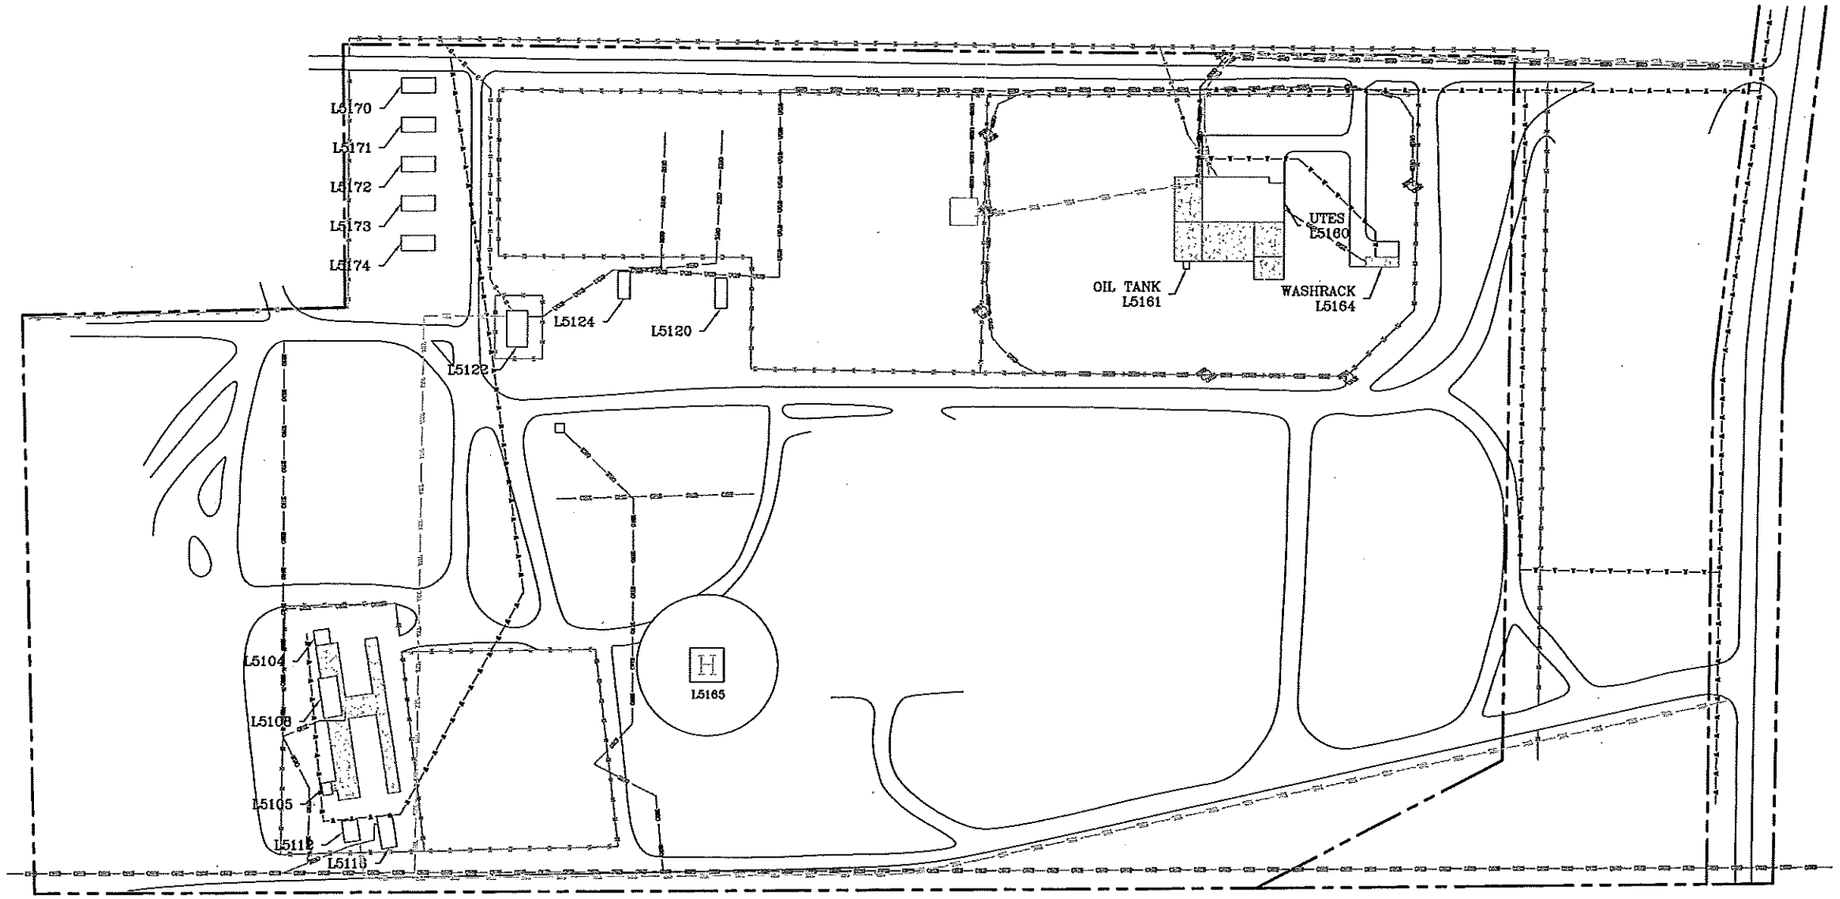

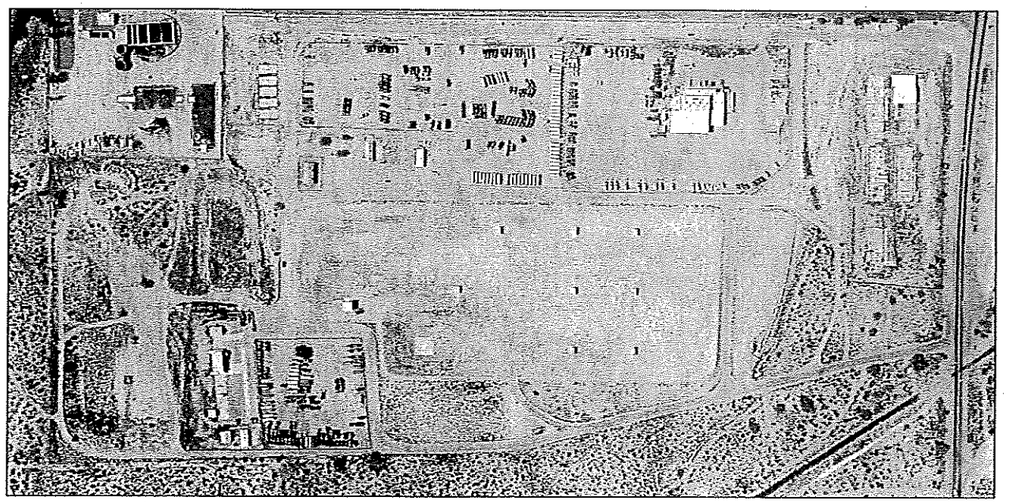

N

FLORENCE SITE PLAN

SCALE: 1" = 50'-0"

UTILITIES LEGEND

SEWER LINE	
WATER LINE	
GAS LINE	
OVERHEAD ELECTRIC	
UNDERGROUND ELECTRIC	
TELEPHONE LINE	

25 0 25 50 75 100 125 150

Revisions

Rev. No.	Date	Description	Initial

Designed by:

Drawn by: Cantner, V.

Checked by:

Reviewed by:

Approved by:

ARIZONA ARMY NATIONAL GUARD

FLORENCE ARMORY
600 E. TRACK ROAD
FLORENCE, AZ 85232-9704

GENERAL SITE MAP

Scale: 1" = 50'-0"

Date: 6-16-95

Project No: Y30-360-P940879

Sheet reference number: C-1

Facilities Management Office
5636 E. McDowell Road
Phoenix, Arizona 85008-3495
(602) 267-2764

Sheet 1 of 1